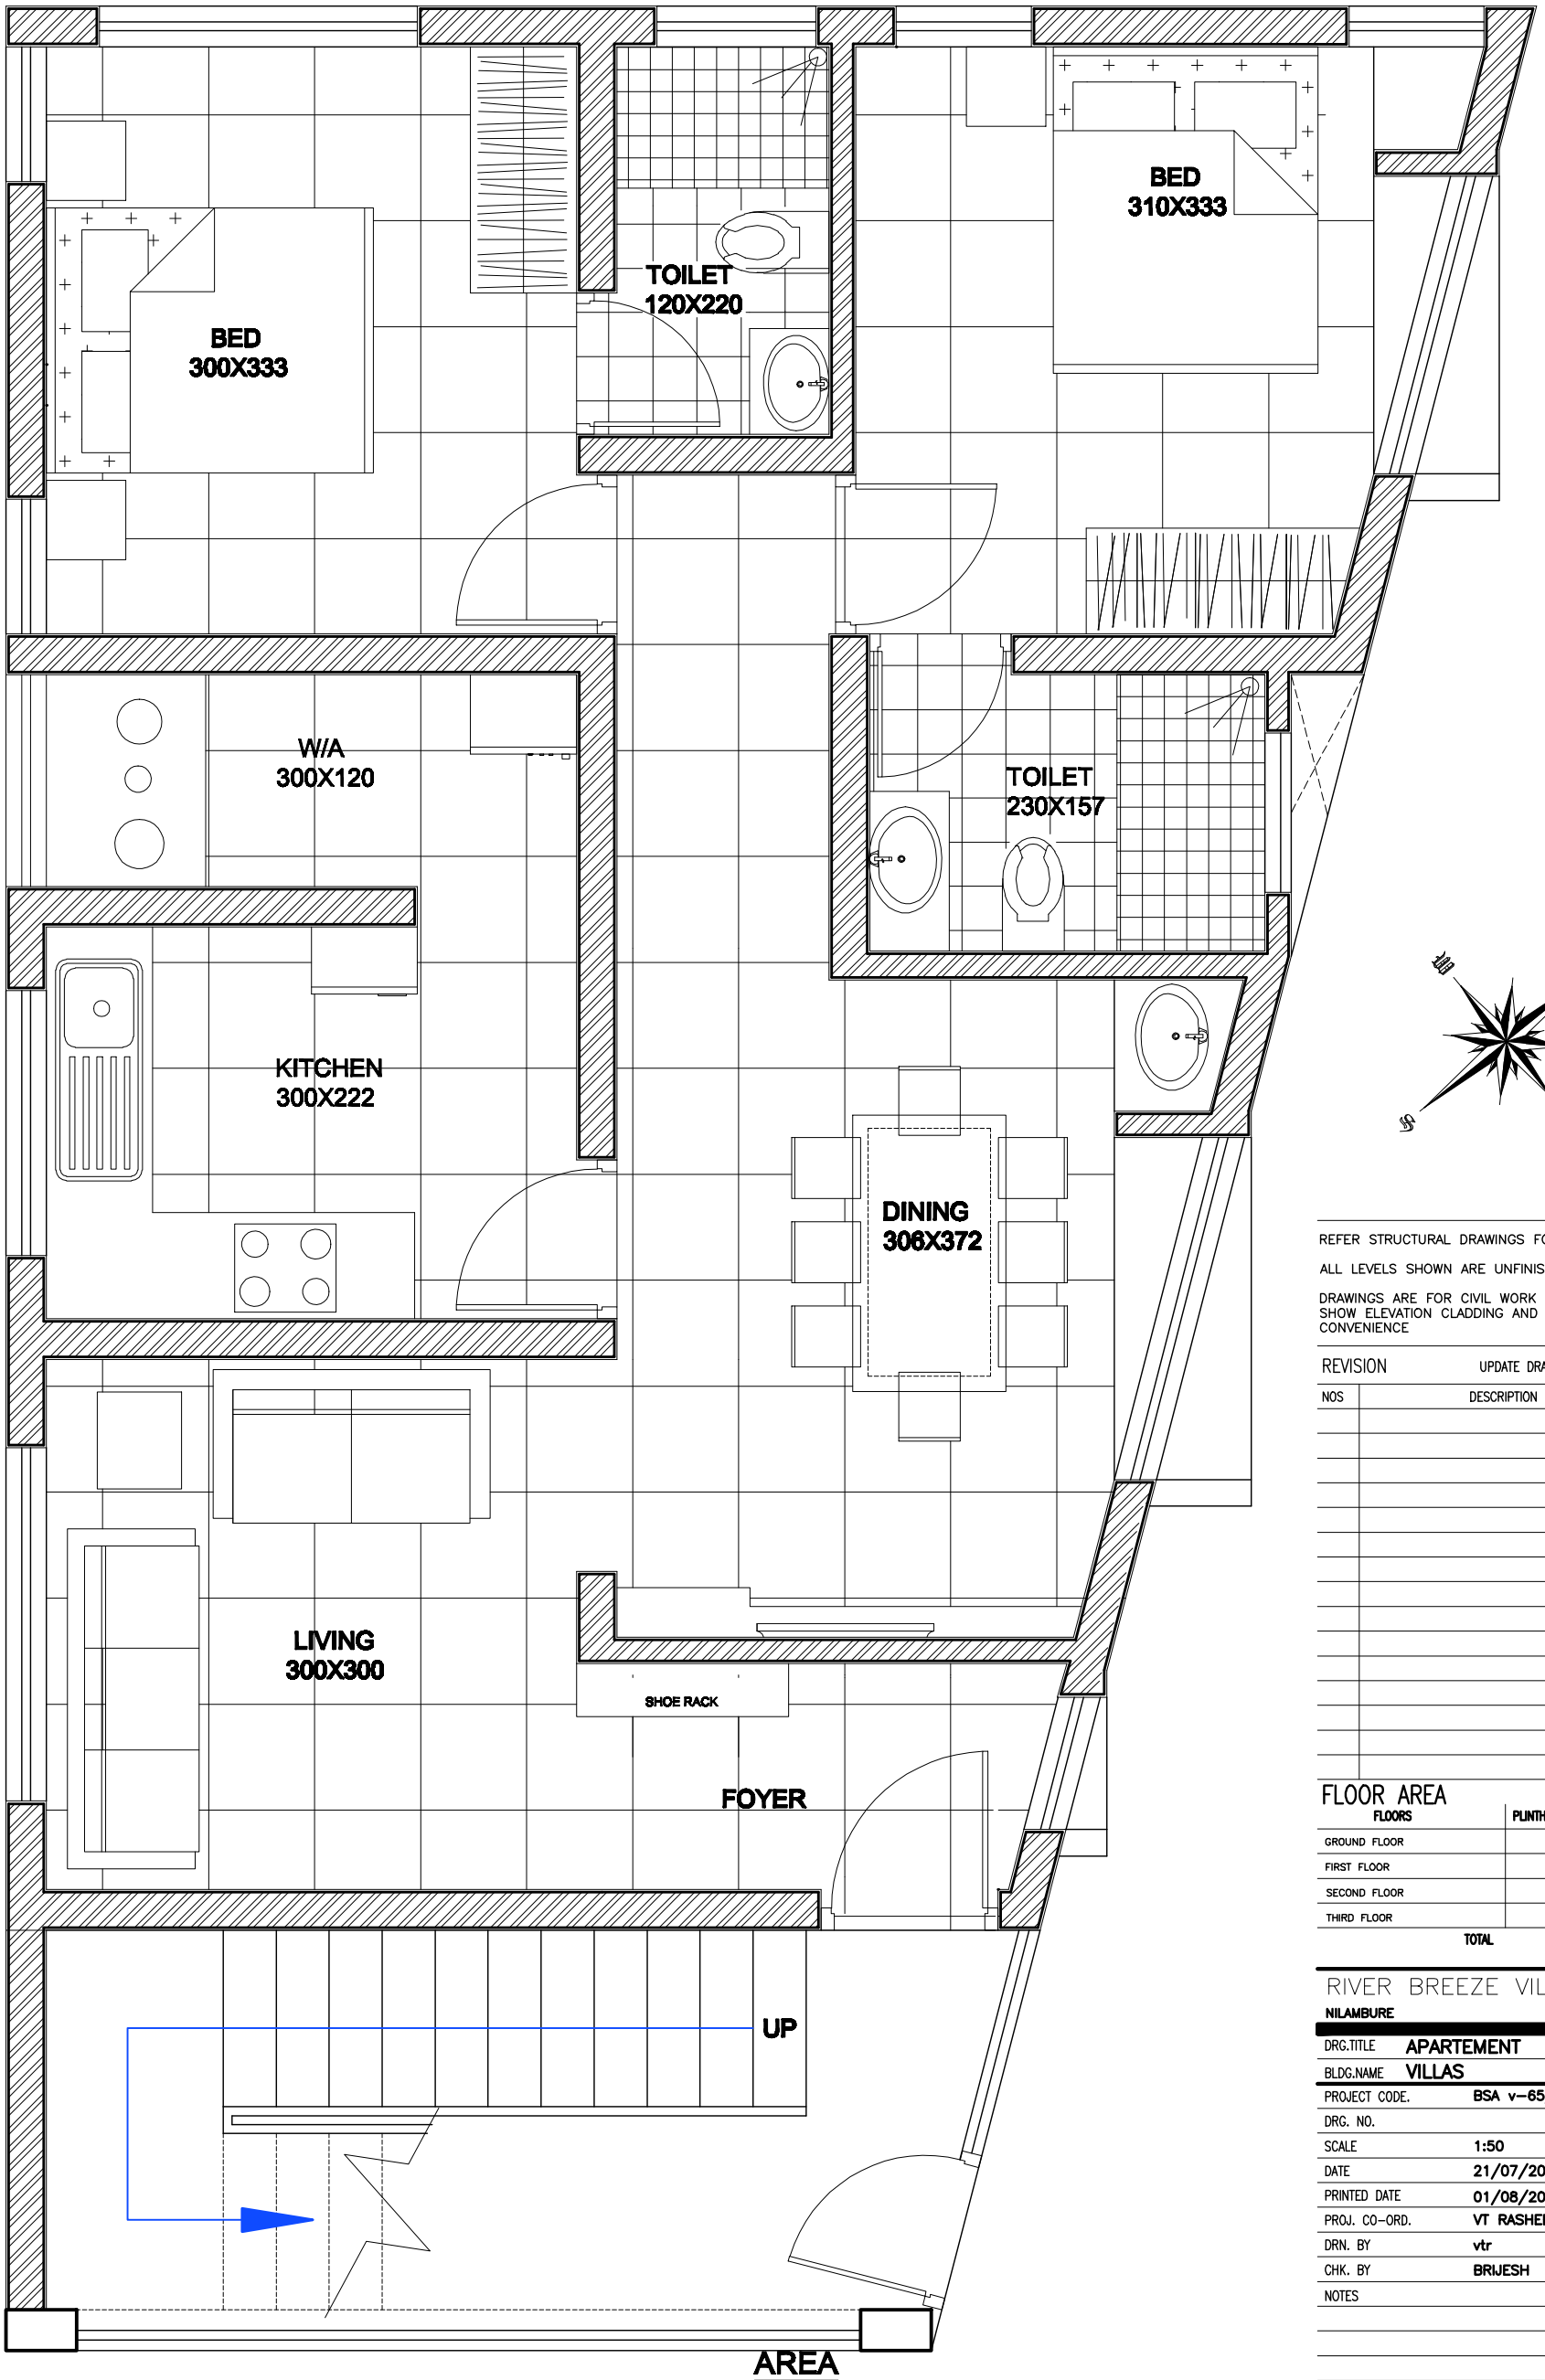

TOTAL 3 FLOORS(BF+2)

GROUND FLOOR PLAN

AREA

BF	-	851.00 +142(stair)Sqft
GF	-	851.00 +142(stair)Sqft
FF	-	851.00 +142(stair)Sqft
TOTAL	-	2979 .00 Sqft

REFER STRUCTURAL DRAWINGS FOR ADDITIONAL DETAILS

ALL LEVELS SHOWN ARE UNFINISHED SURFACES

DRAWINGS ARE FOR CIVIL WORK ONLY AND DO NOT SHOW ELEVATION CLADDING AND VARIOUS SERVICES FOR CONVENIENCE

REVISION UPDATE DRAWING

NOS	DESCRIPTION	DATE

FLOOR AREA

FLOORS	PLINTH AREA SQ.M.	CARPET AREA SQ.M.
GROUND FLOOR		
FIRST FLOOR		
SECOND FLOOR	-	-
THIRD FLOOR	-	-
TOTAL		

RIVER BREEZE VILLAS

NILAMBURE

DRG.TITLE APARTEMENT

BLDG.NAME VILLAS

PROJECT CODE.	BSA v-65/09
DRG. NO.	
SCALE	1:50
DATE	21/07/2012
PRINTED DATE	01/08/2012
PROJ. CO-ORD.	VT RASHEED
DRN. BY	vtr
CHK. BY	BRIJESH
NOTES	

PRINTS ISSUED

#16/76 Z4, 2nd FLOOR, P.P. TOWER,
THURAKKAL BY-PASS Jn., MANJERI-21,
Phone: 0483-3253360, 0483-2769306,
mail@bsarchitect.com, www.bsarchitect.com

BSA

ONLY WRITTEN DIMENSIONS SHOULD BE FOLLOWED; DRAWING MUST NOT BE SCALED; ARCHITECT MUST BE INFORMED FOR ANY ADDITIONAL INFORMATION REQUIRED; OR IN CASE OF ANY DISCREPANCY BEFORE COMMENCEMENT OF WORK ON SITE

\\server\bsa-group-3\VILLAS\RIVERBREEZE\COMMON FACILITIES\COMMON UNITS\SHOPING&COMMY\2508 Nilamboor18-11-2011.dwg

ALL DRAWINGS & WRITTEN MATERIAL APPEARING HEREIN CONSTITUTE THE ORIGINAL AND UNPUBLISHED WORK OF THE ARCHITECT AND THE SAME MAY NOT BE DUPLICATED, USED OR DISCLOSED WITHOUT THE WRITTEN CONSENT OF THE ARCHITECT.